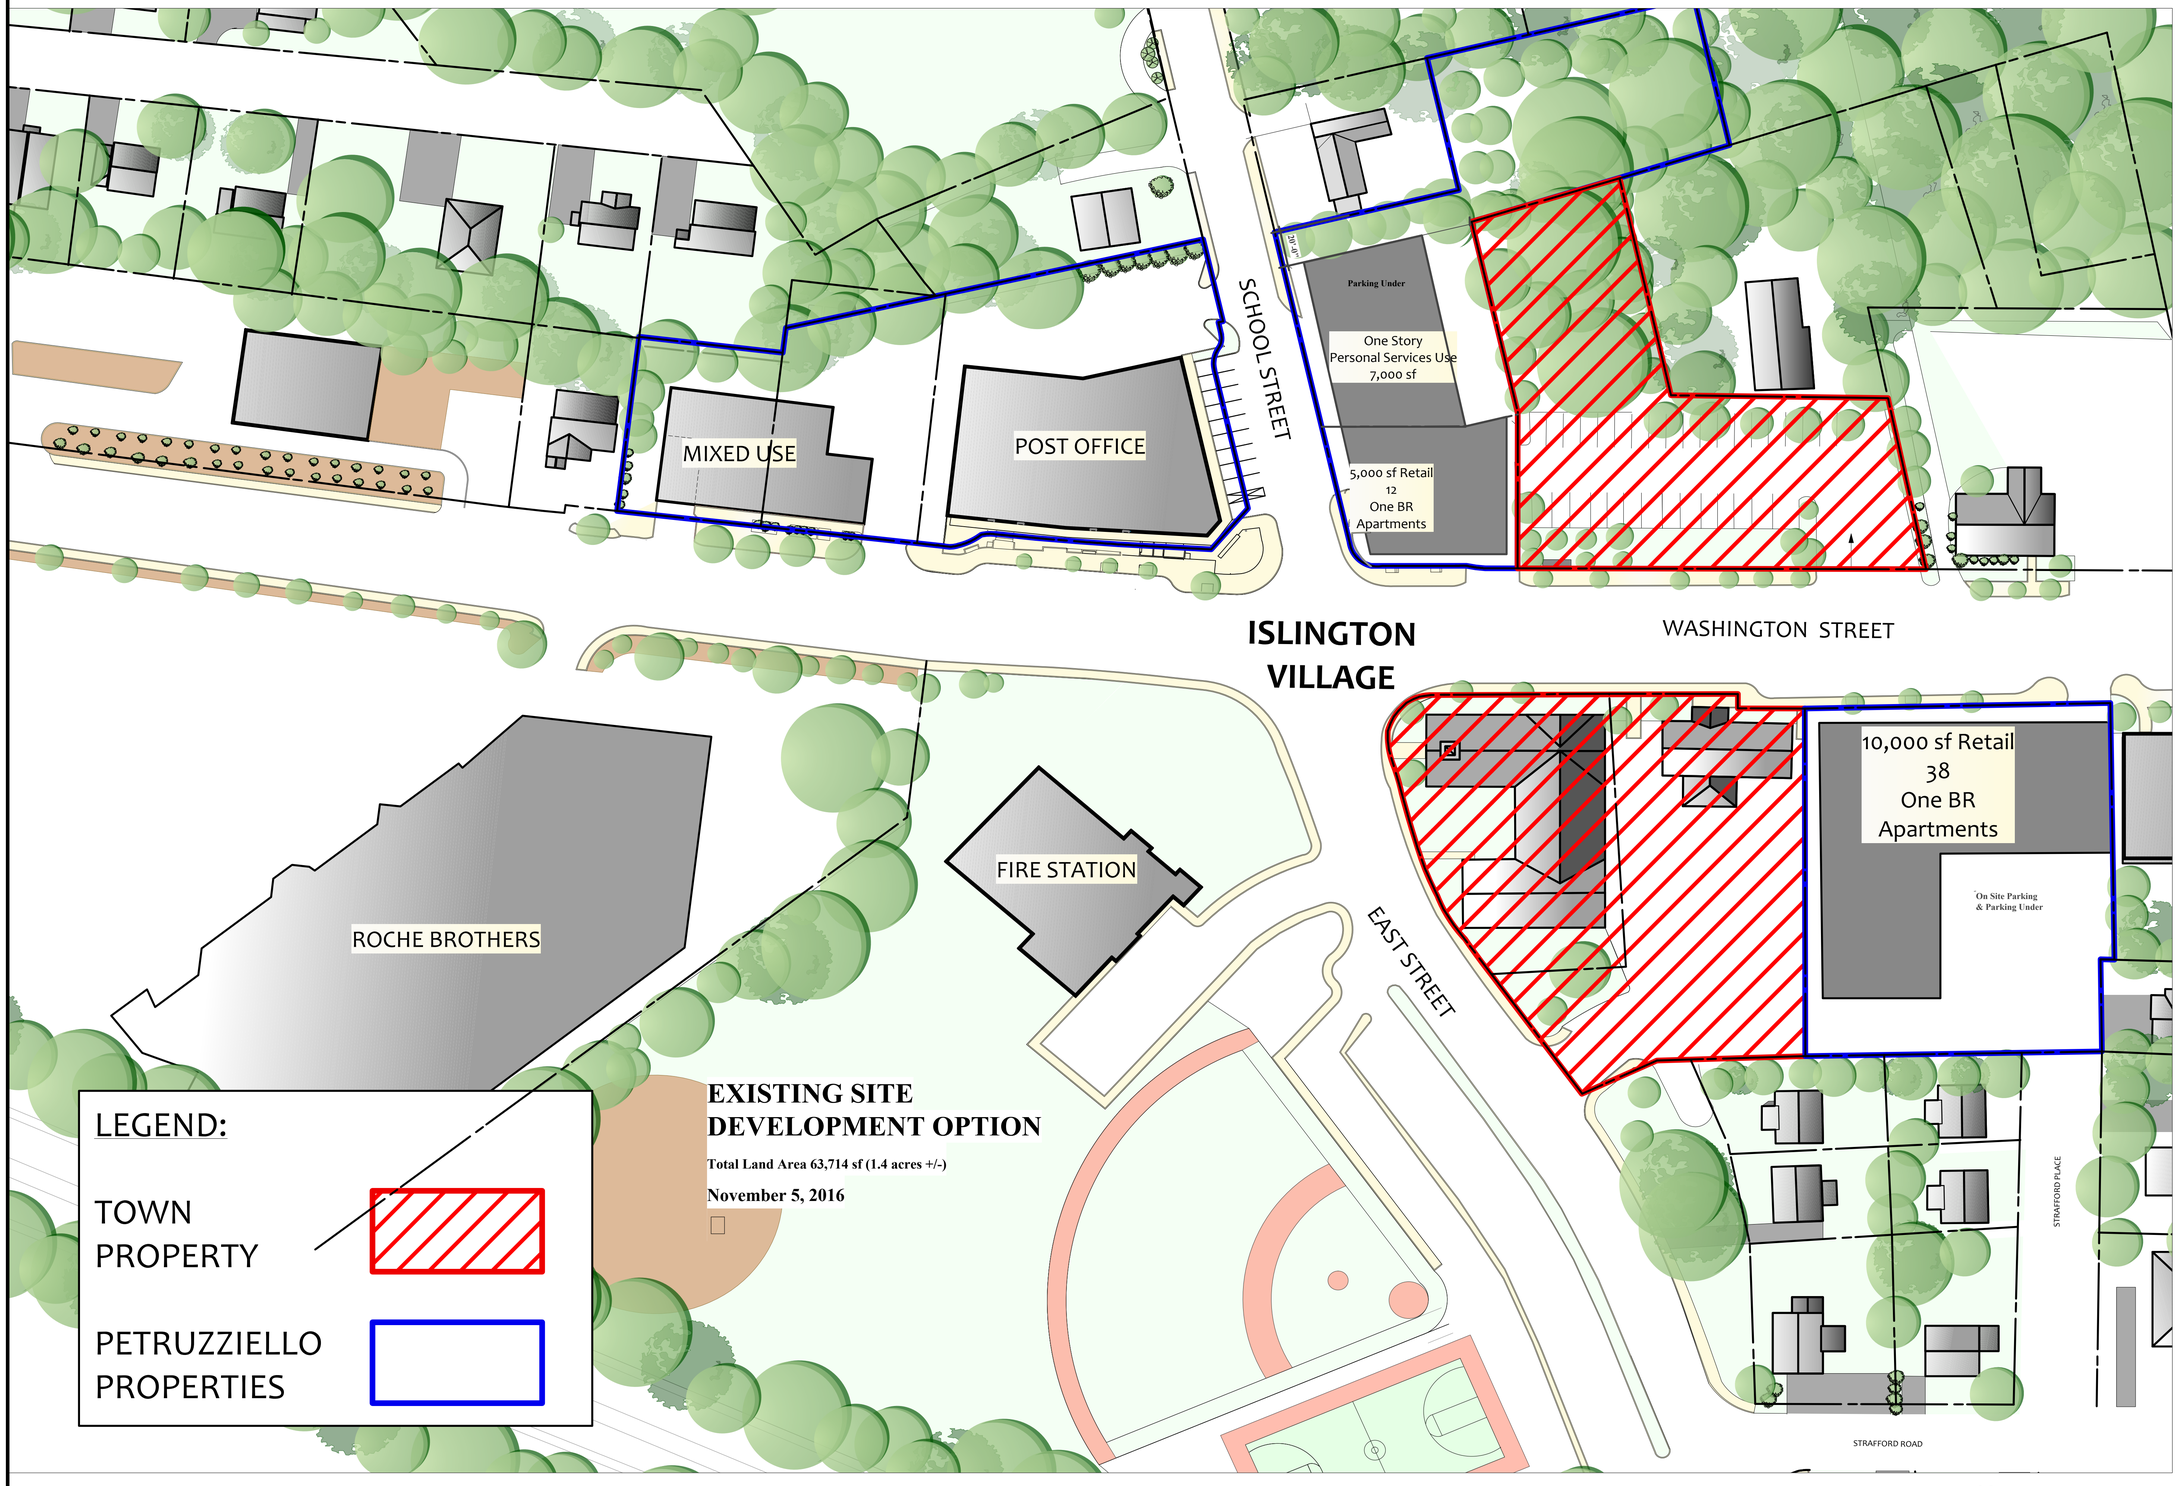

1 Site Plan
Scale: 1" = 40 ft

Islington Village RFP

Washington Street Islington, MA

OWNER
Petruzziello Properties

mckay architects
35 Bryant Street
Dedham
Ma, 02026
ph. 781.326.5400
www.mckayarchitects.net

REV #	DATE	ISSUANCE

OWNERSHIP & USE OF DOCUMENTS

These drawings and specifications are the property and copyright of McKay Architects and shall not be used in whole or in part, or shall be assigned to a third party without the express written permission of McKay Architects.
Contractor to verify all information and dimensions in the field prior to start of construction and is to notify McKay Architects of any discrepancies

Site Plan

JOB NO	0086
DATE	11.9.16
DWG BY	SH
CKD BY	MLM
SCALE	

L-1.1