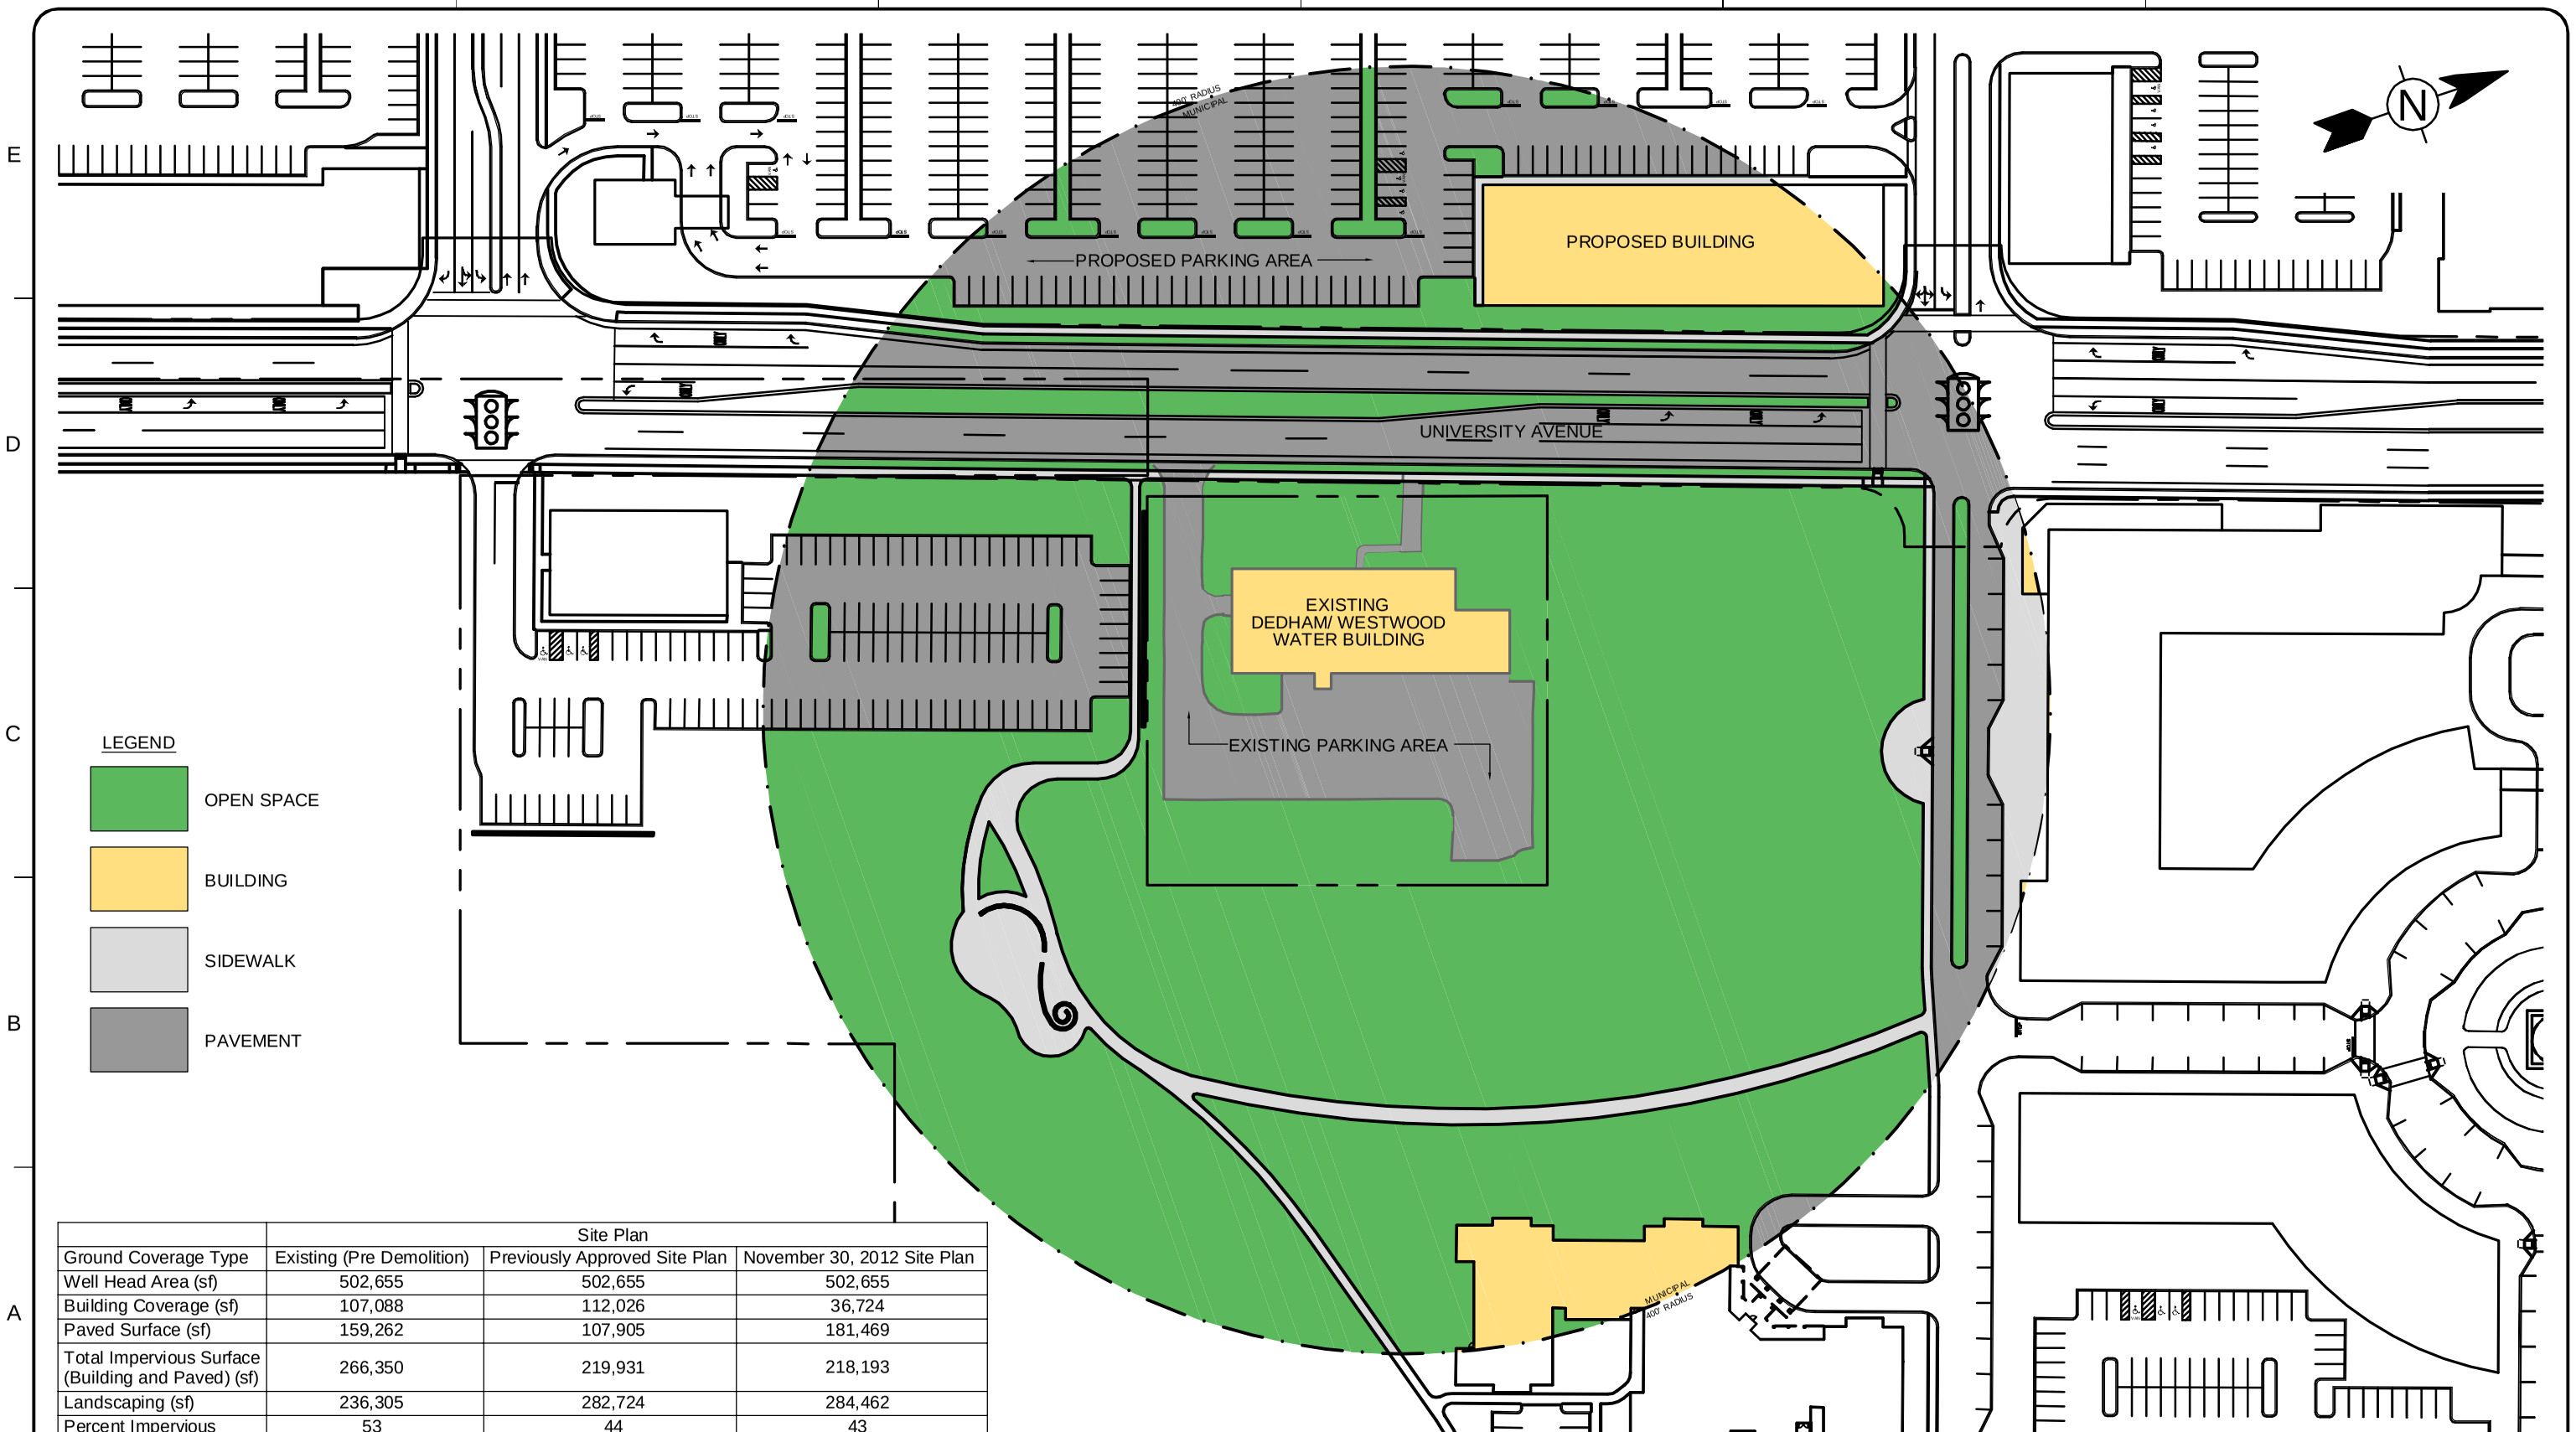

	Site Plan		
Ground Coverage Type	Existing (Pre Demolition)	Previously Approved Site Plan	November 30, 2012 Site Plan
Well Head Area (sf)	502,655	502,655	502,655
Building Coverage (sf)	107,088	112,026	36,724
Paved Surface (sf)	159,262	107,905	181,469
Total Impervious Surface (Building and Paved) (sf)	266,350	219,931	218,193
Landscaping (sf)	236,305	282,724	284,462
Percent Impervious	53	44	43

0 50 100 200
SCALE: 100

TETRA TECH
www.tetratech.com

MARK	DATE	DESCRIPTION	BY

University Station

Well Head Ground Coverage Summary

Project No.:
Designed By: AFT
Drawn By: SCV
Checked By: AFT

1

Bar Measures 1 inch

Copyright: Tetra Tech

1/15/2013 8:33:24 AM - P:\3659\127-3659-12003\CADWORKSPACE\2012-12-04 WELLHEAD GROUND COVERAGE.DWG - MOORE, MATTHEW